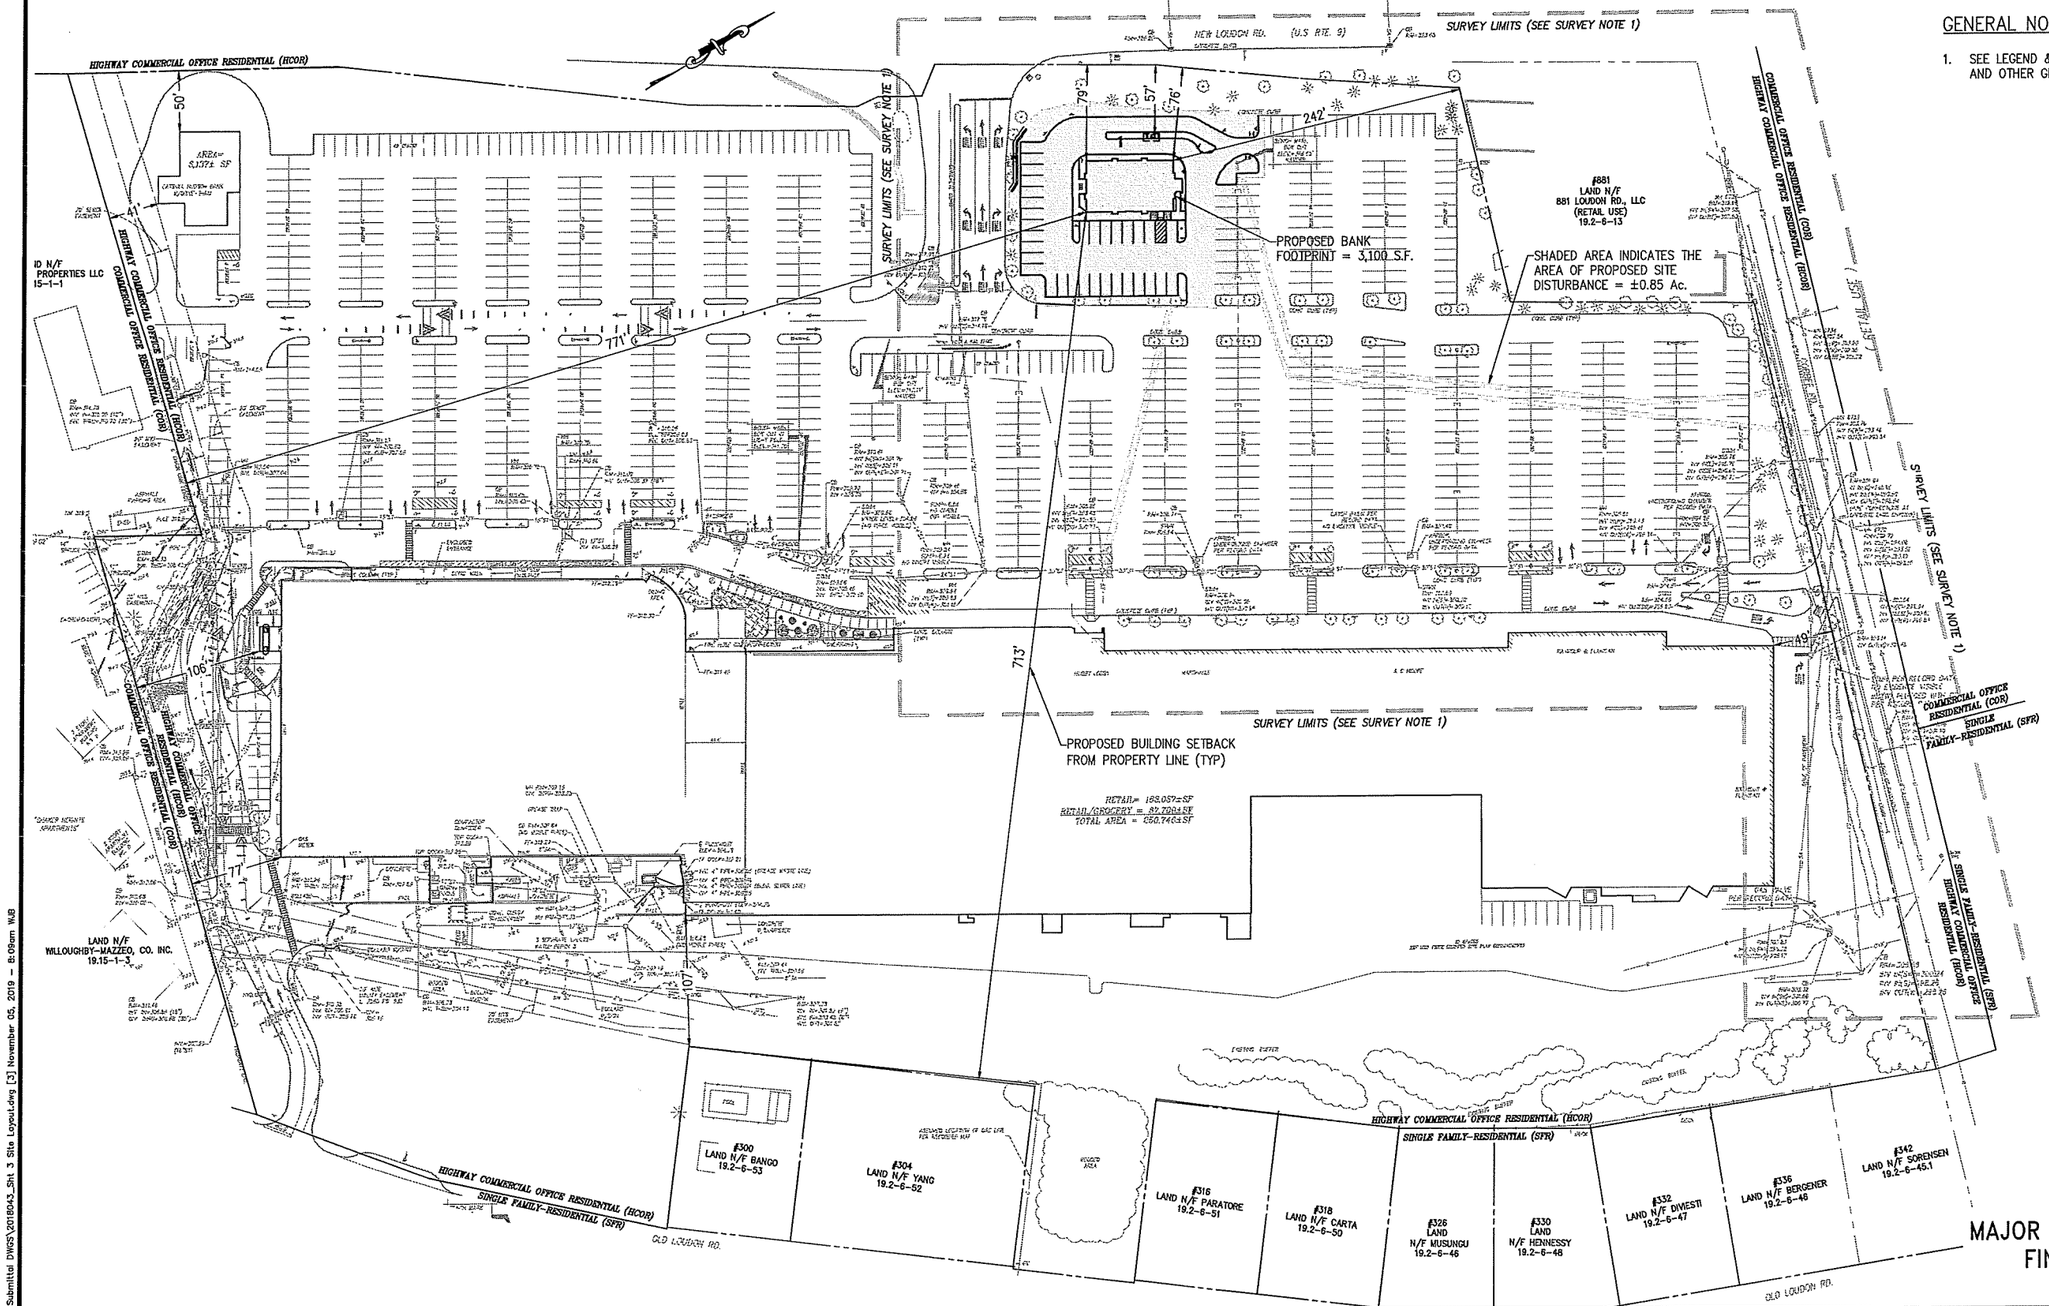

GENERAL NOTES:

1. SEE LEGEND & NOTES SHEET FOR MAP REFERENCES AND OTHER GENERAL NOTES.

TOWN OF COLONIE
PLANNING & ECONOMIC DEVELOPMENT
DEPARTMENT APPROVAL

NOTE:
SITE PLAN APPROVAL BY THE TOWN OF COLONIE IS PENDING. CONSTRUCTION SHALL BE PER THE TOWN OF COLONIE SITE PLAN APPROVAL.

MAJOR SITE PLAN REVIEW:
FINAL SUBMITTAL
HALF SCALE

REVISIONS

NO.	DATE	DESCRIPTION	BY
1	9/10/19	ADJUSTED AREA OF DISTURBANCE LIMITS	PEK
2	11/4/19	REVISE SHEET #'S	PEK

HORIZONTAL SCALE 1" = 60'
60 30 0 60 120 180
VERTICAL SCALE 1" = 6'
6 3 0 6 12 18

ALTERATION OF THIS DOCUMENT, EXCEPT BY A LICENSED PROFESSIONAL ENGINEER IS ILLEGAL.

THIS DOCUMENT, AND THE IDEAS AND DESIGNS INCORPORATED HEREIN, AS AN INSTRUMENT OF PROFESSIONAL SERVICE, IS THE PROPERTY OF LABERGE GROUP LIMITED AND IS NOT TO BE USED, IN WHOLE OR IN PART, FOR ANY OTHER PROJECT WITHOUT THE WRITTEN AUTHORIZATION OF LABERGE GROUP LIMITED.

© 2019 LABERGE ENGINEERING & CONSULTING GROUP LTD.

TOWN OF LATHAM
ALBANY COUNTY * NEW YORK
ACADIA REALTY
BANK WITH DRIVE-THRU

SITE & PROPERTY LINE SETBACKS

DESIGNED BY CDW
DRAWN BY WJB/SMR
REVIEWED BY PEK

Laberge Group
ENGINEERING ARCHITECTURE SURVEYING PLANNING
4 Computer Drive West • Albany, New York 12205
(518) 458-7112 • www.labergegroup.com

DATE 06/19/19
SCALE 1"=60'
SHEET 3 OF 16

Laberge Group – J:\2018043\Cadd\dwg\Final Plan Submittal DWGS\2018043_Sht 3 Site Layout.dwg [3] November 05, 2019 – 8:08am WJB