LOCATION AND ZONING MAP

APPROXIMATE SCALE: 1"=2000'

- SINGLE FAMILY RESIDENTIAL (SFR)
- NEIGHBORHOOD COMMERCIAL OFFICE RESIDENTIAL (NCOR)
- COMMERCIAL OFFICE RESIDENTIAL (COR)

TOWN OF COLONIE STANDARD NOTES:

1. THE SUBDIVISION IS 17.91 ACRES IN AREA
2. THE SUBDIVISION LIES WITHIN A SFR ZONING DISTRICT
3. THE SUBDIVISION IS DIVIDED INTO 8 LOTS (6 BUILDING PARCELS, 1 STORMWATER PARCELS, 1 REMAINING LANDS FOR PHASE 2 FUTURE DEVELOPMENT)
4. THE AVERAGE LOT AREA IS 31,400± SQUARE FEET
5. THE SUBDIVISION LIES WITHIN THE NORTH COLONIE CENTRAL SCHOOL DISTRICT AND THE BOGHT COMMUNITY FIRE DISTRICT.
6. BUILDING SETBACK LINES ARE SHOWN ON THIS PLAN FOR ILLUSTRATIVE PURPOSES, BASED ON CURRENT LAND USE LAW REQUIREMENTS, AND ARE NOT INTENDED TO REPRESENT CONDITIONS OF APPROVAL OF THE SUBDIVISION
7. THE APPLICANT SHALL COMPLY WITH ALL APPLICABLE FEDERAL, STATE AND LOCAL LAWS, RULES AND REGULATIONS, INCLUDING BUT NOT LIMITED TO THE STATE ENVIRONMENTAL QUALITY ACT (SEQR), FRESHWATER WETLANDS PERMIT REGULATIONS, THE TOWN GRADIN LAW, AND THE TOWN FLOOD PLAINS MANAGEMENT LAW
8. ALL ELEVATIONS SHOWN HEREON ARE RELATED TO NATIONAL GEODETIC VERTICAL DATUM (NGVD 1929)
9. CONTOURS SHOWN ON THIS PLAN REPRESENT EXISTING TOPOGRAPHIC CONDITIONS. FOR PROPOSED GRADES, REFER TO GRADING PLAN (SHEET C-140)
10. NO SLOPE SHALL EXCEED 3 HORIZONTAL TO 1 VERTICAL UNLESS OTHERWISE SHOWN ON THESE PLANS
11. THE APPLICANT SHALL BE RESPONSIBLE FOR KEEPING EXISTING PUBLIC HIGHWAYS AND ADJACENT LANDS FREE OF DEBRIS, SOIL, AND OTHER MATTER WHICH MAY ACCUMULATE DUE TO CONSTRUCTION RELATED TO THE SITE
12. ALL REQUIRED EROSION CONTROL MEASURES SHALL BE INSTALLED AND THE DEPARTMENT OF PUBLIC WORKS, BUREAU OF ENGINEERING SHALL BE NOTIFIED PRIOR TO ISSUANCE OF ANY GRADING PERMIT OR ANY SOIL DISTURBANCE
13. LOCATION OF ALL EXISTING UTILITIES TO BE VERIFIED AT TIME OF CONSTRUCTION
14. BACKFILL USED IN TRENCHES EXCAVATED IN EXISTING ROADWAYS SHALL BE PLACED IN MAXIMUM 6-INCH LIFTS AND COMPACTED BY MEANS OF A MECHANICAL COMPACTOR BETWEEN LIFTS
15. BACKFILL MATERIAL AROUND PROPOSED OR EXISTING STRUCTURES SHALL BE PLACED IN MAXIMUM 6-INCH LIFTS AND COMPACTED BY MEANS OF A MECHANICAL COMPACTOR BETWEEN LIFTS
16. STREETS AND STORM SEWERS SHALL CONFORM TO THE "TOWN OF COLONIE HIGHWAY AND DRAINAGE STANDARDS"
17. BUILDINGS WITH BASEMENTS OR CRAWL SPACES WILL BE ALLOWED ONLY ON LOTS WITH DIRECT ACCESS TO A STORM SEWER CATCH BASIN OR JUNCTION BOX AND SHALL HAVE A PLASTIC PIPE WITH A CHECK VALVE FOR SUMP PUMP CONNECTION
18. NO SUMP PUMP, CELLAR OR FOOTING DRAIN SHALL BE CONNECTED TO ANY SANITARY SEWER
19. THE SUBDIVISION LIES PARTIALLY WITHIN THE LATHAM WATER DISTRICT
20. WATER MAINS AND HYDRANTS SHALL BE INSTALLED, TESTED AND ACCEPTED IN ACCORDANCE WITH "LATHAM WATER DISTRICT'S STANDARD SPECIFICATIONS FOR WATER DISTRIBUTION SYSTEM"
21. HYDRANTS AT THE END OF DEAD END RUNS REQUIRE RESTRAINT ON THE LAST THREE FULL LENGTH SECTIONS OF WATER MAIN
22. SANITARY SEWERS SHALL BE INSTALLED AND ACCEPTED IN ACCORDANCE WITH THE TOWN OF COLONIE DIVISION OF PURE WATERS RULES AND REGULATIONS, AND WITH SEWER IMPROVEMENT AREA NUMBER X
23. WHERE POSSIBLE, SEWER MAINS SHALL BE LAID AT LEAST 10 FEET HORIZONTALLY AND 18 INCHES VERTICALLY FROM ANY EXISTING OR PROPOSED WATER MAIN. WHEN VERTICAL SEPARATION CANNOT BE MAINTAINED, SEWER MAINS SHALL BE DUCTILE IRON CLASS 52 OR PVC CL 160, SDR26 PIPE
24. ALL PLANT MATERIALS INSTALLED PURSUANT TO THIS SUBDIVISION PLAN SHALL CONFORM TO THE AMERICAN STANDARD NURSERY STOCK (ANSI Z60.1-1986) OF THE AMERICAN ASSOCIATION OF NURSERYMEN OR EQUIVALENT RECOGNIZED STANDARD, AND SHALL BE INSTALLED AND MAINTAINED IN ACCORDANCE WITH ACCEPTED INDUSTRY PRACTICE
25. A MINIMUM OF TWO TREES OF 2½" MINIMUM CALIPER (DECIDUOUS TREES) OR 6' MINIMUM HEIGHT (EVERGREEN TREES) SHALL BE PRESERVED OR PLANTED IN EACH FRONT YARD
26. A MINIMUM OF TWO TREES OF 2½" MINIMUM CALIPER (DECIDUOUS TREES) OR 6' MINIMUM HEIGHT (EVERGREEN TREES) SHALL BE PRESERVED OR PLANTED IN EACH CUL-DE-SAC ISLAND. TREES SHALL BE SHALLOW ROOTED AND BE LOCATED A MINIMUM OF FIVE FEET FROM ANY PIPE LINE

TOWN OF COLONIE STANDARD NOTES:

1. THE FOLLOWING NOTES MUST BE INCLUDED IN CONTRACTS FOR SALE AND DEEDS FOR EACH LOT:

1.1. THE STORM WATER MANAGEMENT SYSTEM FOR THIS SUBDIVISION INCLUDES STORM WATER MANAGEMENT BASINS THAT MAY CONTAIN PERIODIC OR PERSISTENT STANDING WATER

1.2. WETLANDS IDENTIFIED ON THESE PLANS MAY NOT BE DISTURBED WITHOUT APPLICABLE APPROVALS FROM THE U.S. ARMY CORP OF ENGINEERS. THESE AREAS MAY BE SUBJECT TO PERIODIC OR PERSISTENT STANDING WATER

UTILITY NOTES:

SEWER– PIPE SIZE=8" UNLESS OTHERWISE NOTED

WATER– PIPE SIZE=8" UNLESS OTHERWISE NOTED

STORM– PIPE SIZE=12" UNLESS OTHERWISE NOTED. SEE PLAN FOR 15", 18", AND 24"

SITE INFORMATION:

PROJECT ADDRESS: 645 BOGHT ROAD, COLONIE, NY

WATER SUPPLY:
THE PROPERTY IS LOCATED PARTIALLY WITHIN THE LATHAM WATER DISTRICT.

SANITARY SEWER DISPOSAL:
THE PROPERTY IS NOT WITHIN A MUNICIPAL SANITARY SEWER DISTRICT.

STORMWATER CONVEYANCE:
STORMWATER IS CONVEYED ACROSS THE PROPERTY BY MEANS OF OVERLAND FLOW AND PROPOSED STORM SEWERS. STORMWATER TO BE MANAGED BY THE USE OF DRY WELLS THROUGHOUT THE SITE.

PRIVATE UTILITIES:
ELECTRIC SERVICE IS PROVIDED BY NATIONAL GRID CORPORATION. TELEPHONE SERVICE IS PROVIDED BY VERIZON.

I, CHRIS A. MARCHAND, DO HEREBY SUBMIT THIS CONCEPT SUBDIVISION PLAN FOR REVIEW BY THE TOWN OF COLONIE PLANNING BOARD. I UNDERSTAND THAT A CONCEPT DEVELOPMENT PLAN IS INTENDED TO BE A FLEXIBLE DESIGN CONCEPT WHICH MAY BE READILY CHANGED AS DEEMED NECESSARY, PRIOR TO THE WORK REQUIRED FOR A DETAILED FINAL SUBDIVISION PLAN. I UNDERSTAND ANY APPROVAL BY THE TOWN OF COLONIE PLANNING BOARD OF THIS CONCEPT PLAN IS EXPRESSLY RELATED TO CONDITIONS AS SET FORTH ON SAID PLAN, AND THE TOWN OF COLONIE PLANNING BOARD IS NOT BOUND BY SAID PLAN IF FIELD CONDITIONS ARE IN FACT DIFFERENT.

SITE STATISTICS:

ZONE: SINGLE FAMILY RESIDENTIAL – SFR

DESCRIPTION	REQUIRED	PROPOSED
MIN. FRONT SETBACK	40'	
MIN. SIDE SETBACK	10' MINIMUM 25' TOTAL BOTH SIDES	40' 10' MINIMUM 25' TOTAL BOTH SIDES
REAR YARD	25'	
MIN. LOT AREA	18,000 SF	18,000 SF MINIMUM
MIN. LOT WIDTH & FRONTAGE	80'	80'
MIN. GREEN SPACE	35%	85%
MAX. BLDG. HEIGHT	40'	40' MAXIMUM
MAX. BLDG. FOOTPRINT	30% OF LOT AREA	30% MAXIMUM

SUBDIVISION DATA:

FIRE DISTRICT : BOGHT COMMUNITY FIRE DISTRICT
SCHOOL DISTRICT : NORTH COLONIE CENTRAL SCHOOL DISTRICT

THERE ARE NO WATERCOURSES OR FLOOD PLAINS LOCATED ON THE SITE. THE NATIONAL FLOOD INSURANCE PROGRAM MAPPING FOR THE TOWN OF COLONIE, PANEL 20 OF 25, WAS REFERENCED. THE SITE IS LOCATED IN ZONE C, AN AREA OUTSIDE THE 500 YEAR FLOOD PLAIN AND AN AREA WITH MINIMAL FLOODING.

THE EXISTING VEGETATION IS GRASS, MEADOW, AND TREES SPREAD THINLY.

MAP REFERENCES:

1. REFERENCE IS HEREBY MADE TO A CERTAIN MAP ENTITLED "PROPERTY BOUNDARY SURVEY MAP OF THE LANDS OF REO & ANDERSON AND A PORTION OF LANDS OF WILLIAM C. JONES" PREPARED BY AUSFELD & WALDRUFF LAND SURVEYORS LLP, DATED JANUARY 27, 2015.

DEED REFERENCES

1. HARRY W. MCDONALD, TRUSTEE TO WILLIAM C. JONES, DATED MATCH 14, 2005 AND RECORDED IN THE ALBANY COUNTY CLERKS OFFICE IN DEED BOOK 2801 AT PAGE 629.
2. WILLIAM C. AND HELEN A. JONES TO MICHAEL REO, TIFFANY REO, DONALD ANDERSON AND JAMIE ANDERSON, DATED DECEMBER 23, 2009 AND RECORDED IN THE ALBANY COUNTY CLERKS OFFICE IN DEED BOOK 2968 AT PAGE 168.

TAX PARCEL NUMBER

TOWN OF COLONIE, ALBANY COUNTY, NEW YORK
SEC. 9.02 – BLK. 1 – PARCEL 15.1 & 10.2

WETLANDS

WETLANDS SHOWN HEREIN WERE FLAGGED BY THE CHAZEN COMPANIES DATED AUGUST 16, 2016

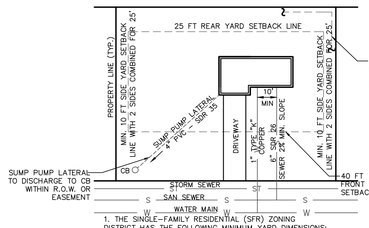

1. THE SINGLE-FAMILY RESIDENTIAL (SFR) ZONING DISTRICT HAS THE FOLLOWING MINIMUM YARD DIMENSIONS:

FRONT YARD SETBACK = 40 FEET MINIMUM
SIDE YARD SETBACK = MINIMUM 10 FT EACH SIDE & 25 FEET TOTAL OF TWO SIDES.
REAR = 25 FEET MINIMUM.
ACCESSORY STRUCTURE SETBACK = 5 FEET MINIMUM

2. 1" TYPE "K" WATER SERVICES ARE TYPICAL FOR ALL SERVICES EXCEPT LOT 7. LOT 7 SHALL BE 1.5".

TYPICAL SFR ZONING DISTRICT LOT

SIGNS TO BE INSTALLED			
SIGN NO.	SIGN FACE	MUTCD NUMBER	QUANTITY
①	STOP	R1-1	1
②	STRAIGHT OR CURVED ARROW INDICATING ONE WAY TRAFFIC FLOW AROUND WATER STORAGE FACILITY	–	1

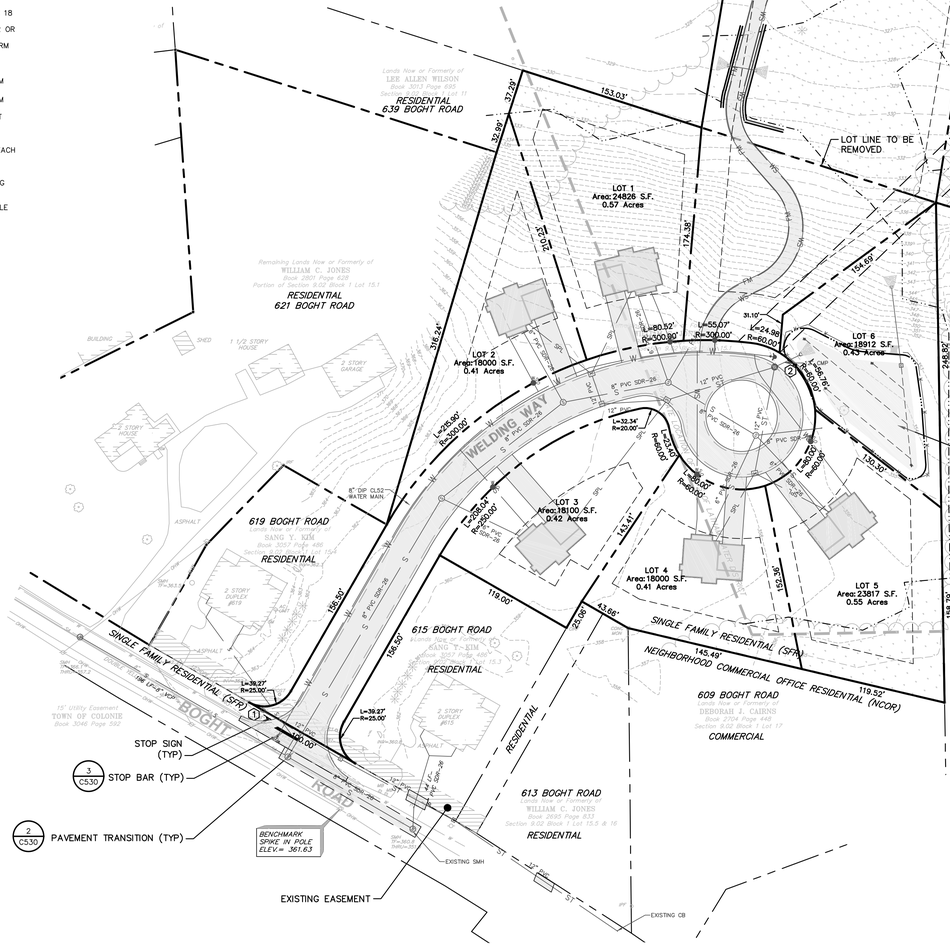

ALBANY COUNTY HEALTH DEPARTMENT	TOWN OF COLONIE PLANNING & ECONOMIC DEVELOPMENT DEPARTMENT

Dig Safely. New York
- Call Before You Dig
- Wait The Required Time
- Confirm Utility Response
- Respect The Marks
- Dig With Care

800-962-7962
www.digsafelynewyork.com

ISSUED FOR SITE PLAN REVIEW - NOT FOR CONSTRUCTION

ALL RIGHTS RESERVED. COPY OR REPRODUCTION OF THIS DRAWING OR DOCUMENT, OR ANY PORTION THEREOF, WITHOUT THE EXPRESS WRITTEN PERMISSION OF CHAZEN ENGINEERING, LAND SURVEYING & LANDSCAPE ARCHITECTURE CO., D.P.C. IS PROHIBITED. THIS DRAWING OR DOCUMENT IS NOT INTENDED OR REPRESENTED TO BE SUITABLE FOR ANY PURPOSE OTHER THAN THE SPECIFIC PROJECT, APPLICATION AND SITUATION FOR WHICH IT WAS INTENDED. ANY MODIFICATION OF THIS DRAWING OR DOCUMENT, INCLUDING REUSE ON ANY PROJECT, APPLICATION OR SITUATION OTHER THAN THAT FOR WHICH IT WAS INTENDED, SHALL BE AT USER'S SOLE RISK AND WITHOUT LIABILITY TO CHAZEN ENGINEERING, LAND SURVEYING & LANDSCAPE ARCHITECTURE CO., D.P.C.

IT IS A VIOLATION OF NEW YORK STATE EDUCATION LAW FOR ANY PERSON TO ALTER THIS DRAWING OR DOCUMENT IN ANY WAY, UNLESS HE OR SHE IS ACTING UNDER THE DIRECTION OF A LICENSED DESIGN PROFESSIONAL (PROFESSIONAL ENGINEER, LAND SURVEYOR, ARCHITECT OR LANDSCAPE ARCHITECT). IF THIS DRAWING OR DOCUMENT IS ALTERED, THE ALTERING DESIGN PROFESSIONAL SHALL AFFIX TO THE DRAWING OR DOCUMENT HIS OR HER SEAL, THE NOTATION 'ALTERED BY' FOLLOWED BY HIS OR HER SIGNATURE, THE DATE OF SUCH ALTERATION, AND A SPECIFIC DESCRIPTION OF THE ALTERATION.

0 1 2 3
ORIGINAL SCALE IN INCHES

STATE OF NEW YORK ROGER E. KEATING 083455 LICENSED PROFESSIONAL ENGINEER

CHAZEN ENGINEERING, LAND SURVEYING & LANDSCAPE ARCHITECTURE, CO., D.P.C.
THE Chazen COMPANIES
Proud to be Employee Owned
Engineers
Land Surveyors
Planners
Environmental & Safety Professionals
Landscape Architects

Office Locations:
☐ Hudson Valley Office: 21 Fox Street, Poughkeepsie, New York 12601, Phone: (845) 454-3980
☐ North Country Office: 375 Bay Road, Queensbury, New York 12804, Phone: (518) 812-0513
☒ Capital District Office: 547 River Street, Troy, New York 12180, Phone: (518) 273-0055
☐ Central NY Office: 721 East Genesee Street, Syracuse, New York 13210, Phone: (315) 251-1013
Tennessee Office: 3200 West End Avenue, Suite 500, Nashville, Tennessee 37203, Phone: (615) 783-1628

rev.	date	description
10	06/15/18	REVISED PER PURE WATERS COMMENTS
9	05/04/18	REVISED PER TOWN COMMENT
8	02/23/18	REVISED PER TOWN COMMENTS
7	11/3/17	REVISED PER TOWN COMMENTS
6	09/15/17	REVISED PER TOWN COMMENTS
5	10/24/16	REVISED PER TOWN COMMENTS
4	9/27/16	REVISED PER TOWN COMMENTS
3	1/15/16	RESUBMITTED TO TOWN
2	11/09/15	REVISED PER TOWN COMMENTS
1	8/19/15	GENERAL REVISIONS

CGM RESIDENTIAL SUBDIVISION
APPLICANT: CGM CONSTRUCTION, INC.
PROJECT SITE ADDRESS: 645 BOGHT ROAD

OVERALL SUBDIVISION PLAN

TOWN OF COLONIE, ALBANY COUNTY, NEW YORK

designed	checked
CJB/SEM	REK
date	scale
08/17/15	1"=50'
project no.	
31356.00	
sheet no.	
C110	
4 OF 12	

Drawing Name: Z:\projects\31300-31399\31356_00\DWG\001_C110_31356-00_SUBDIVISION PLAN.dwg
Xref's Attached: XLAYOUT_31356-00, XBASE_31356-00_Ausfeld, XBASE_31356-00_CHAZEN, XTB_31356-00_30X42; ROGER E. KEATING SEAL; XMETLANDS_31356-00; XLAYOUT_PHASE2_31356-00
Date Printed: Jun 19, 2018, 10:05am